JUNCTION OF THORNHILL ROAD / SYRINGA ST

JUNCTION OF SYRINGA ST / IMPERIAL ROAD

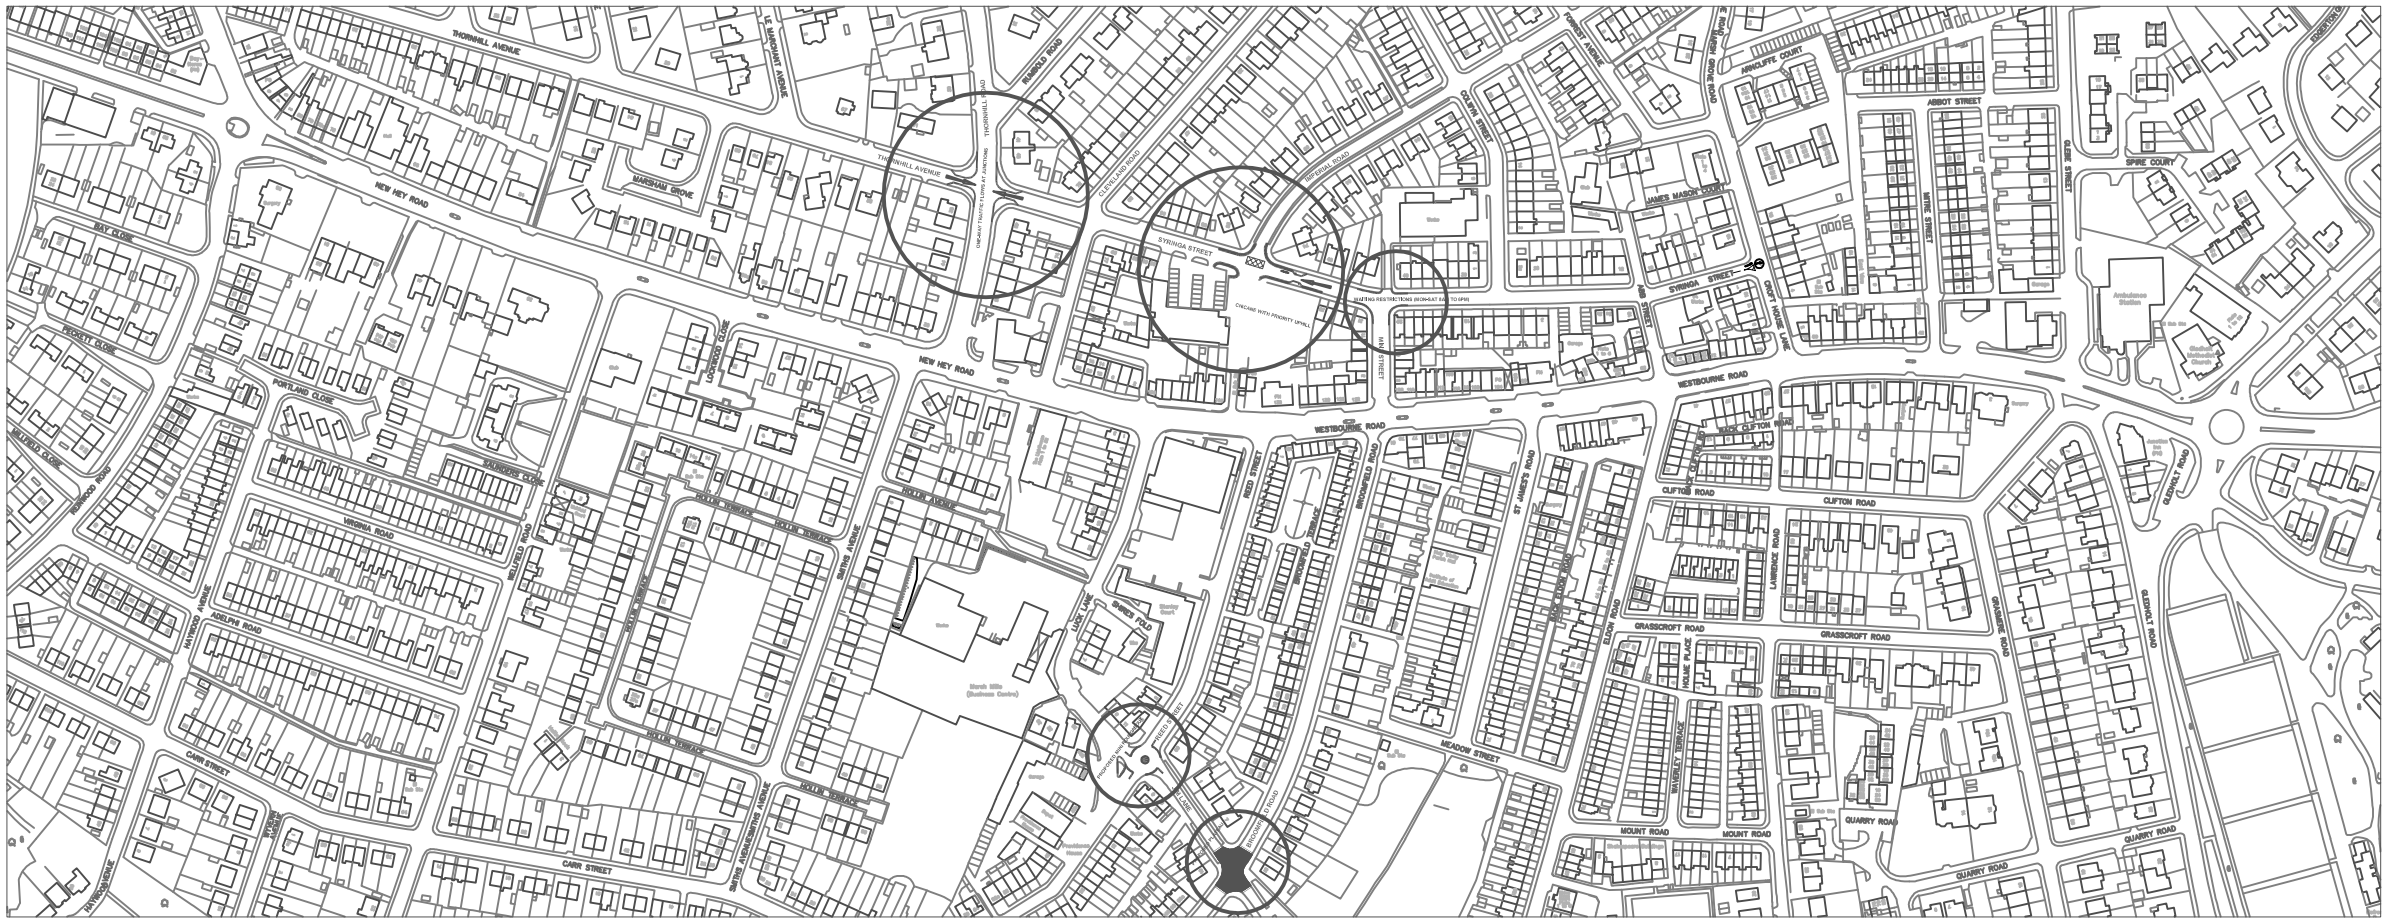

JUNCTION OF
LUCK LANE /
REED STREET/
JIM LANE

Based upon the DATE Ordnance Survey Mapping with the permission of the Controller of Her Majesty's Stationery Office © Crown Copyright. Unauthorized reproduction infringes Crown copyright and may lead to prosecution or civil proceedings.

Kirklees Metropolitan Council, Licence Number: 100019241.
Date: July 2007

Copyright © 2007, Kirklees Metropolitan Council, Highways and Transportation.

REF.	DATE	REVISIONS

Kirklees COUNCIL

Highways & Transportation
Flint Street, Fartown
Huddersfield, HD1 6LG

SECTION: DESIGN AND CONSTRUCTION

DRAWN	CHECKED
D.C	K.N

SCALE	PROJECT NO.	DATE
1:4000 / 1:2000	25/80361	JULY 2007

PROJECT: SIDE ROADS OFF WESTBOURNE ROAD, MARSH HUDDERSFIELD

TITLE: SIDE ROAD PROPOSALS

DRAWING No. HD/873/01

CAD No.
CADNO